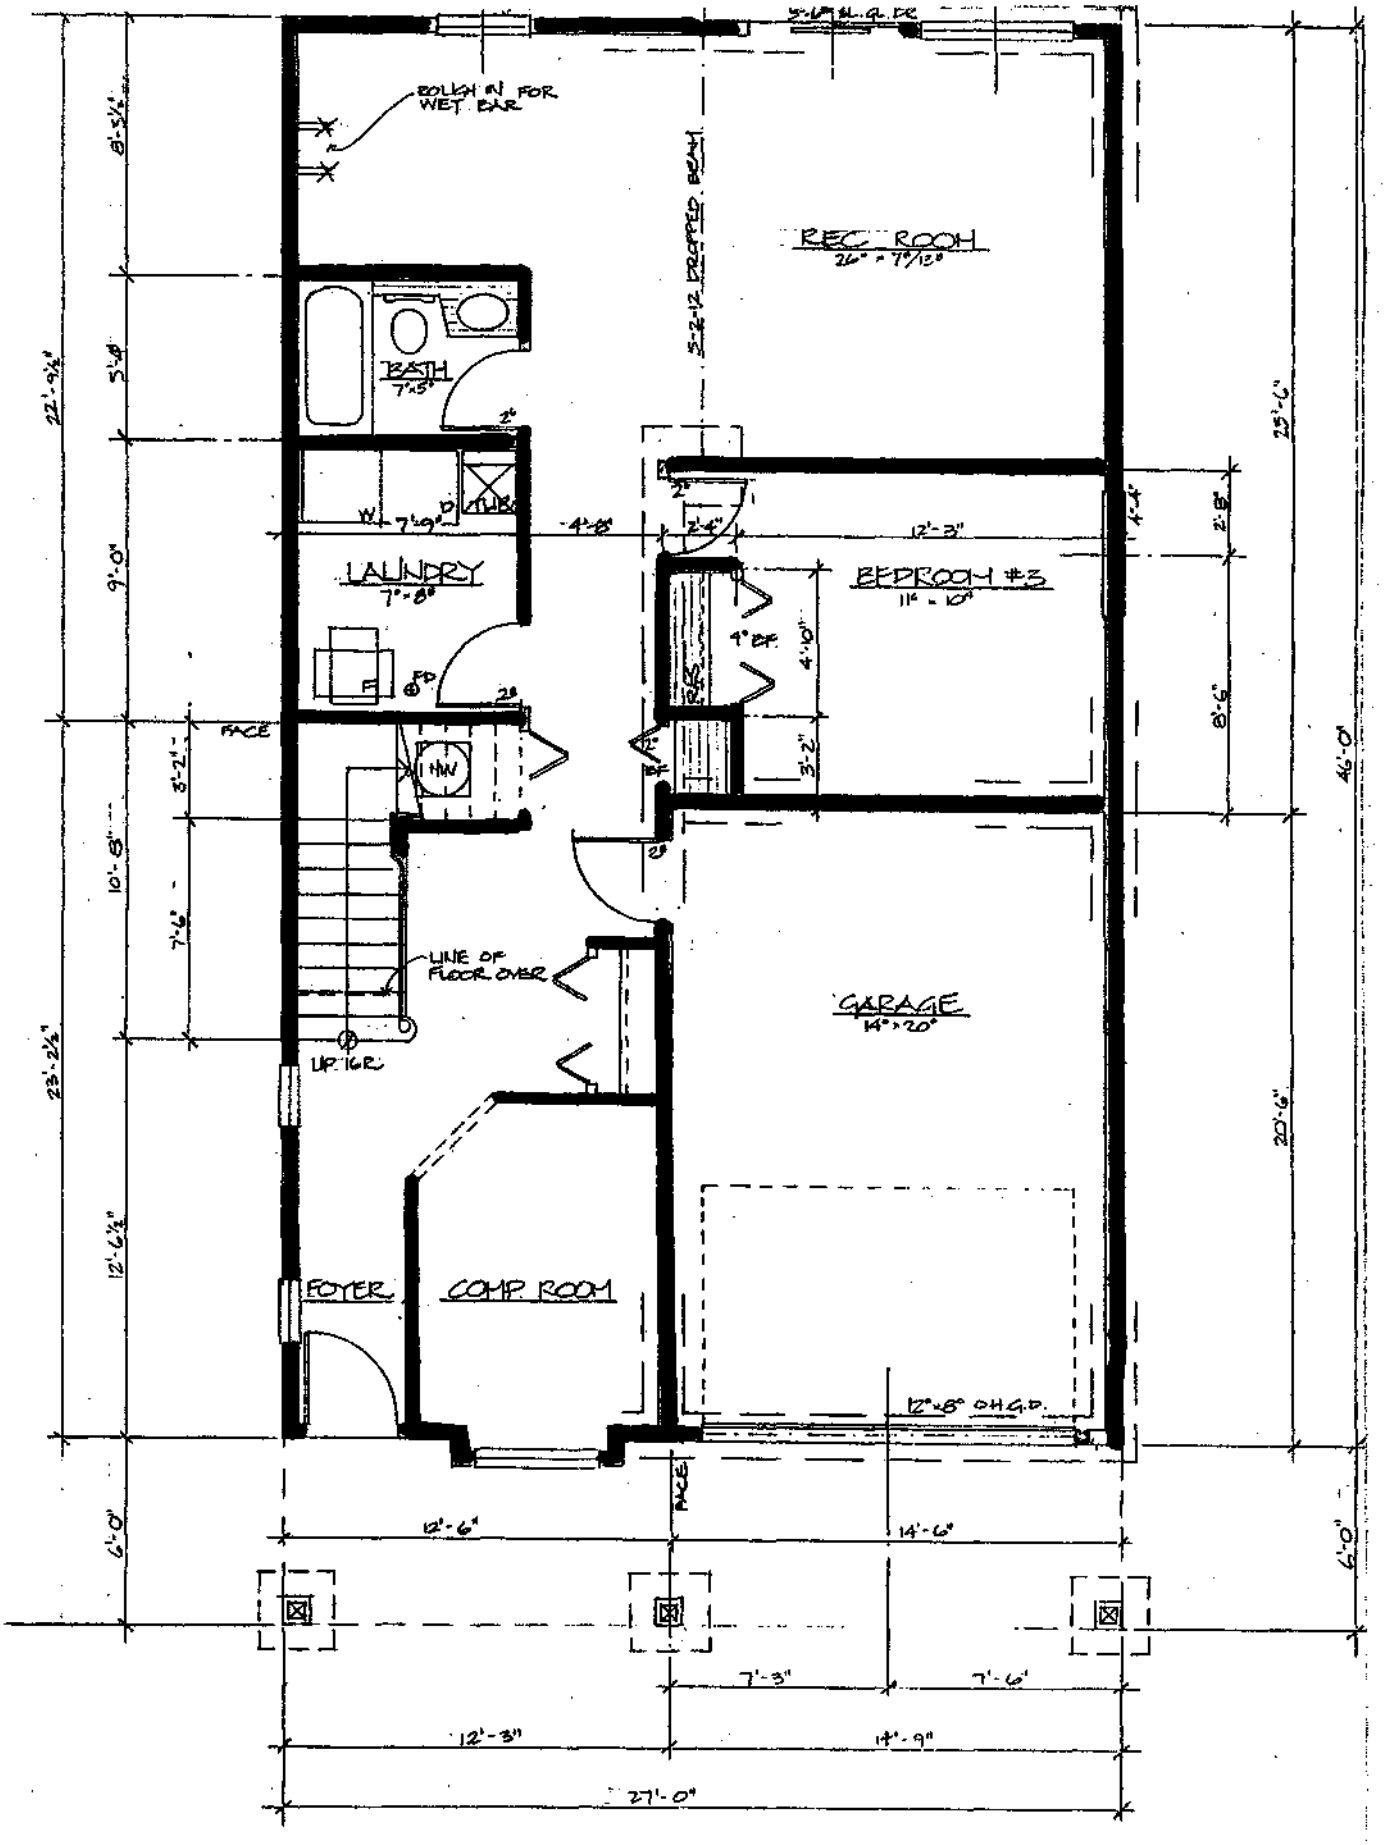

BASEMENT FLOOR PLAN

9'-0" CEILING HEIGHT
SCALE: 1/4"=1'-0"

AREA = 924.25 BASEMENT
317.75 GARAGE
1242 ⊕