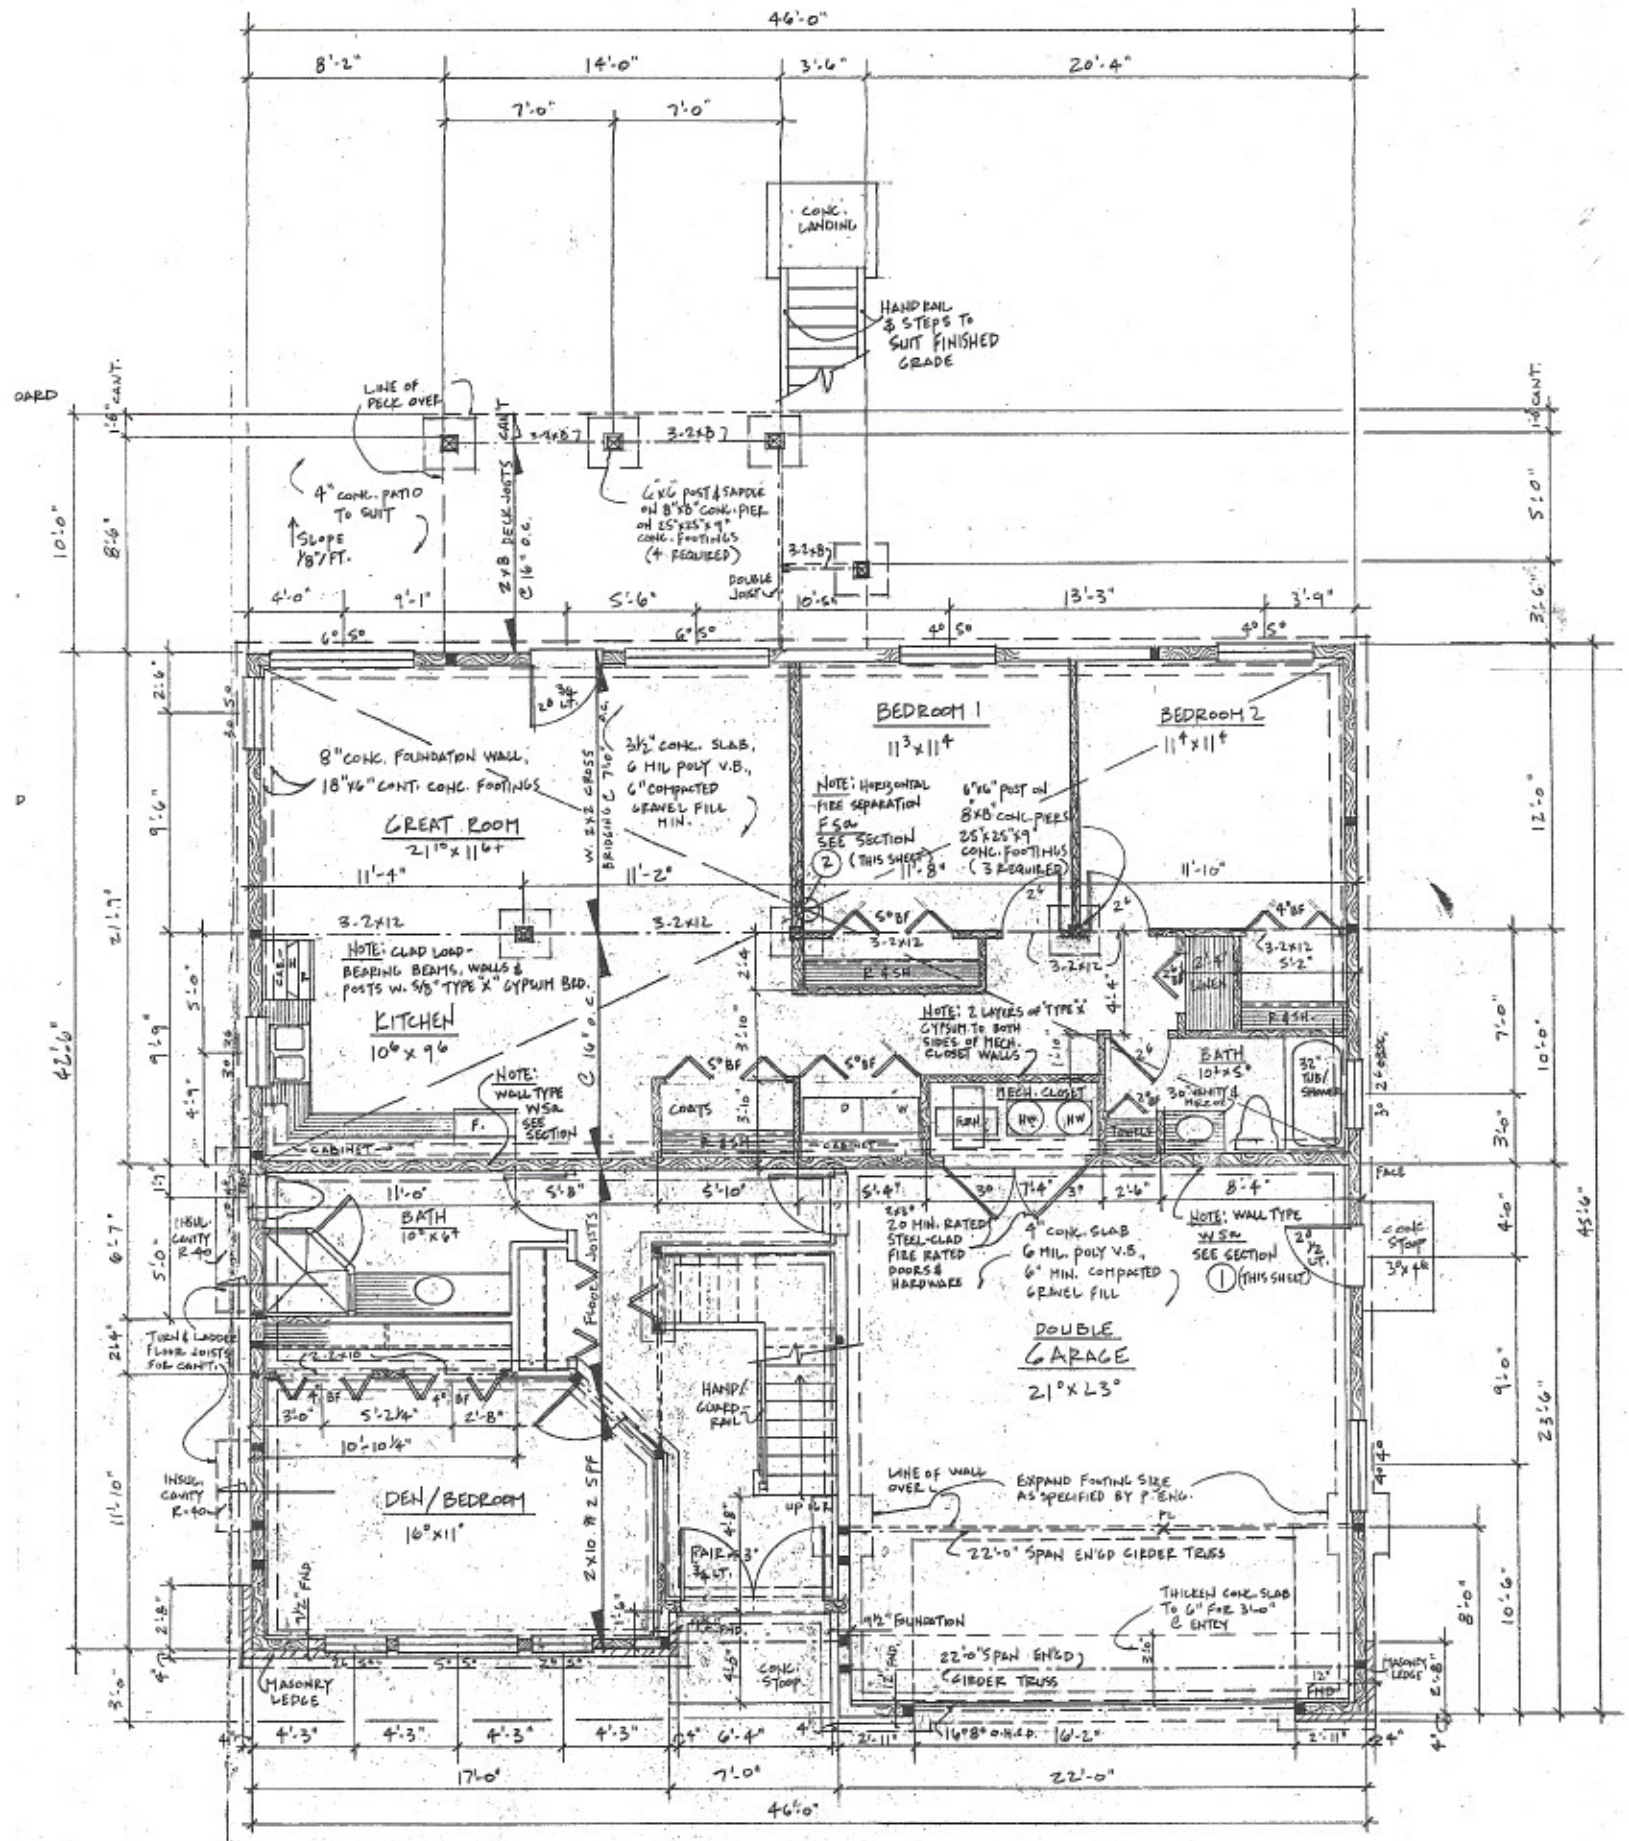

GROUND FLOOR / FOUNDATION PLAN

1/4" = 1'-0"

9'-0¾" CEILING HT.

FINISHED AREA = 485.85 ft²
SUITE FINISHED AREA = 978.63 ft²
GARAGE = 517.00 ft²
2001.48 ft²

ADDENDUM A-1 of 2

TO BE READ IN CONJUNCTION WITH JENISH HOME PLAN NO. 2-3-686

JOB NO. 2609
MARCH 2006

...WERE SUPPLIED BY

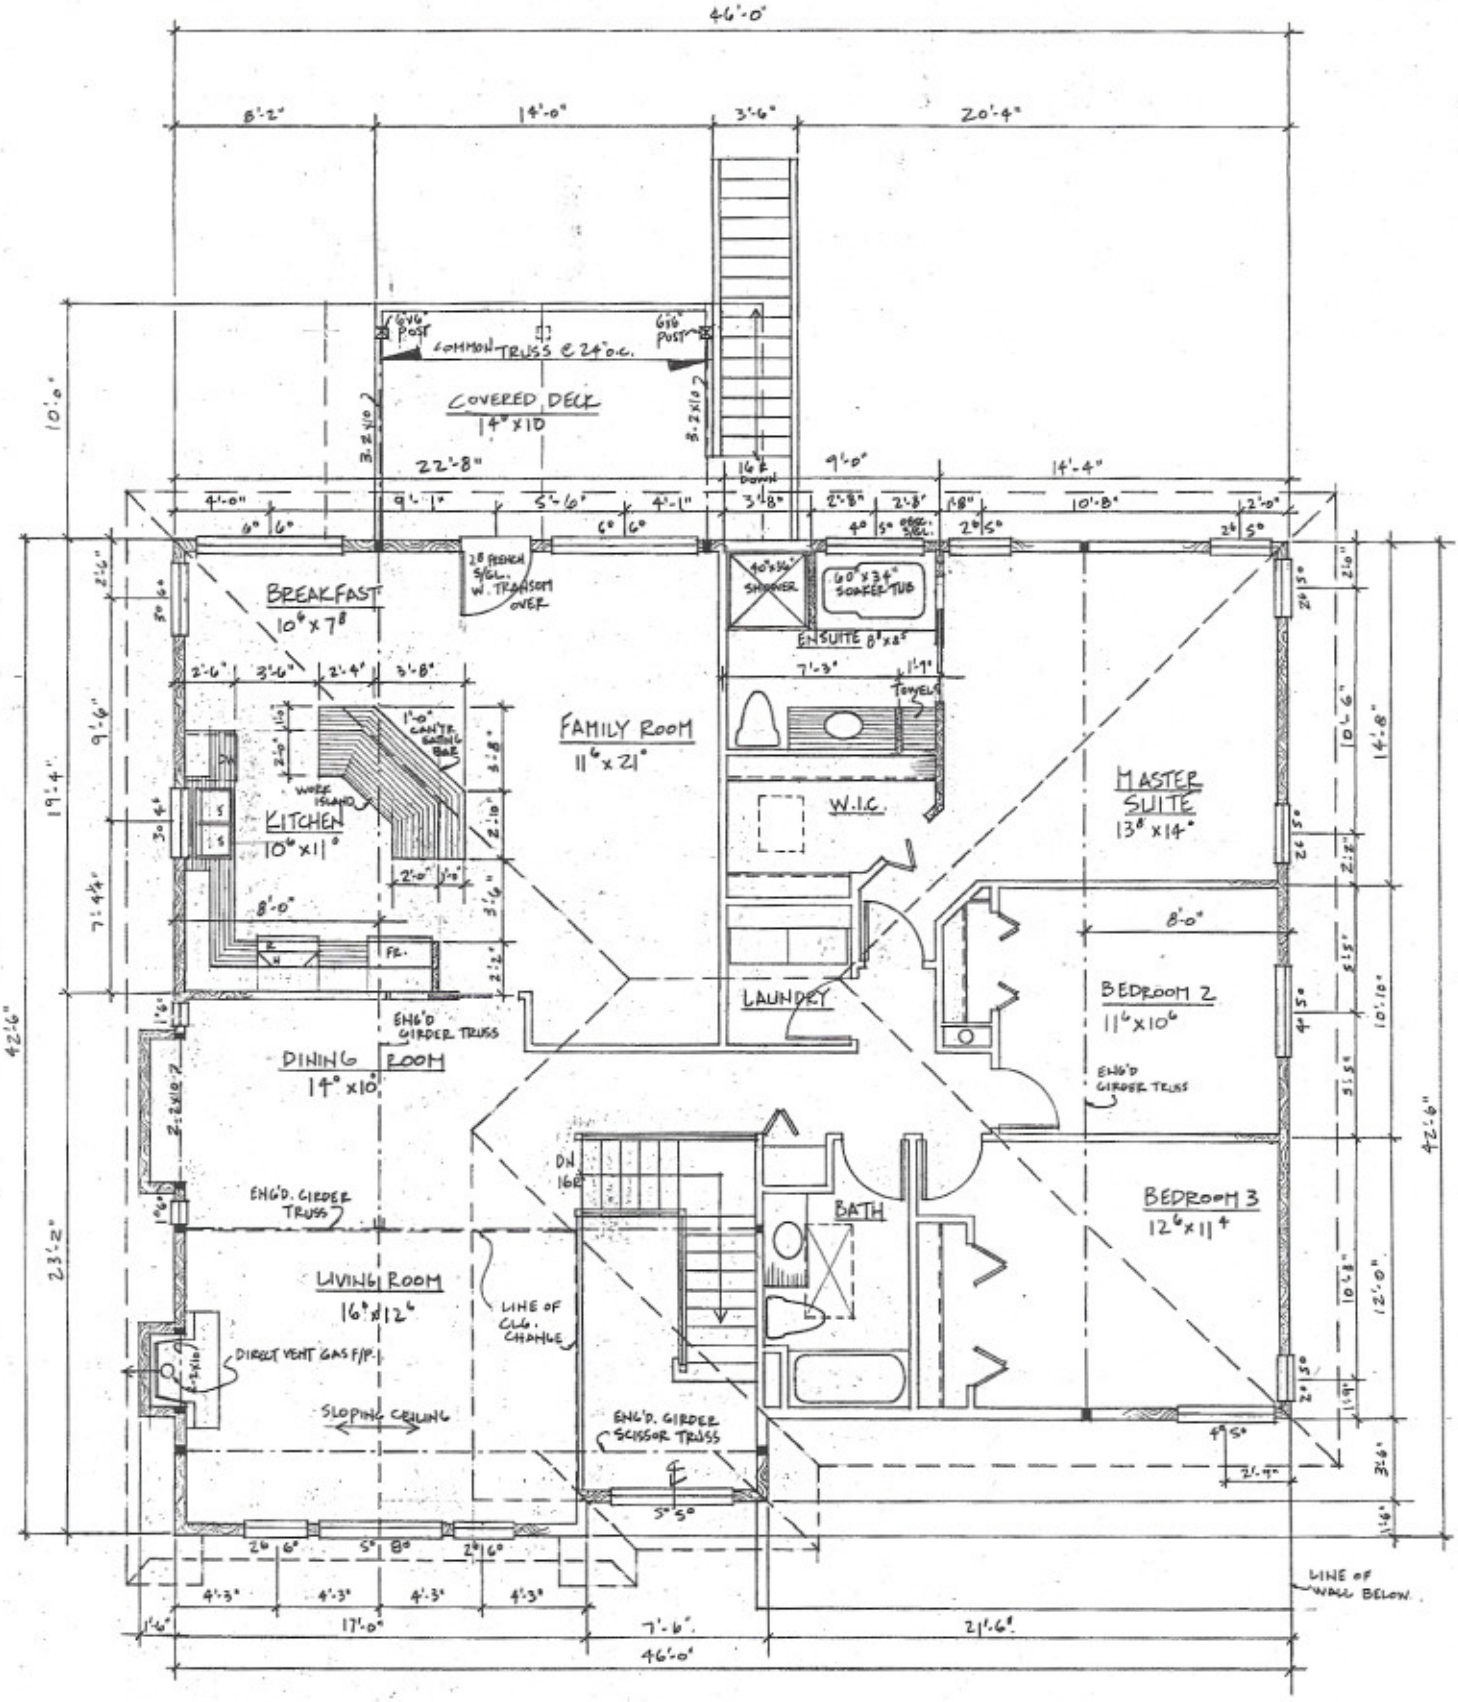

MAIN FLOOR PLAN

1/4" = 1'-0"

9'-0 3/4" CEILING HEIGHT
NOTE: RAISE WINDOW LINTEL HEIGHTS ACCORDINGLY

FINISHED AREA = 1,780.5

ADDENDUM A-2 OF 2

TO BE READ IN CONJUNCTION WITH

JOB NO
MARCH