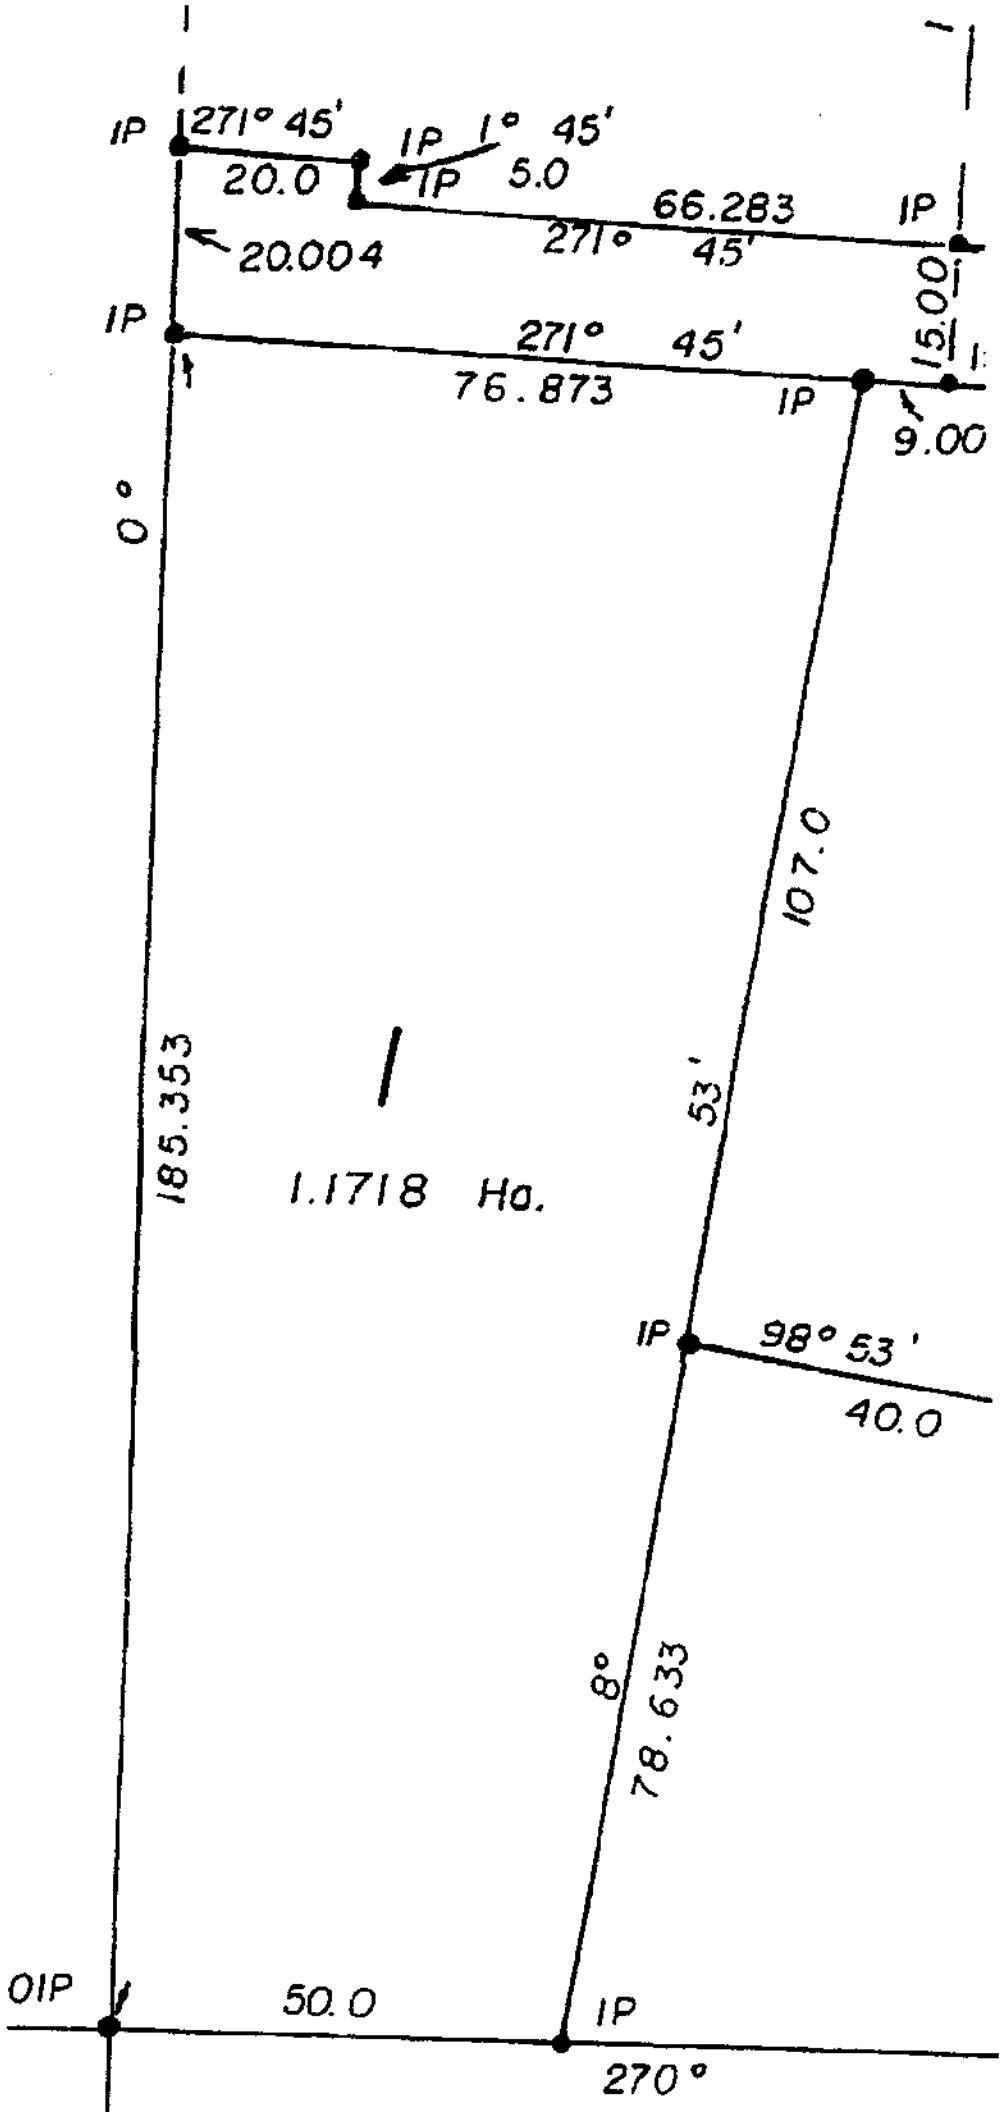
IP
271° 45'
IP
1° 45'
20.0
IP
5.0
66.283
IP
271° 45'
20.004
15.00
IP
271° 45'
76.873
IP
9.00
0°
107.0
185.353
53'
1.1718 Ha.
IP
98° 53'
40.0
8°
78.633
OIP
50.0
IP
270°

03

PLAN OF SUBDIVISION OF PART OF SECTION 13, RANGE 2, COMIAKEN DISTRICT

PLAN No. 34466

Deposited in the Land Title Office at Victoria, B.C.

SCALE 1:1200 All distances are in metres

0 5 10 20 30 40 50 60 70 80 90 100

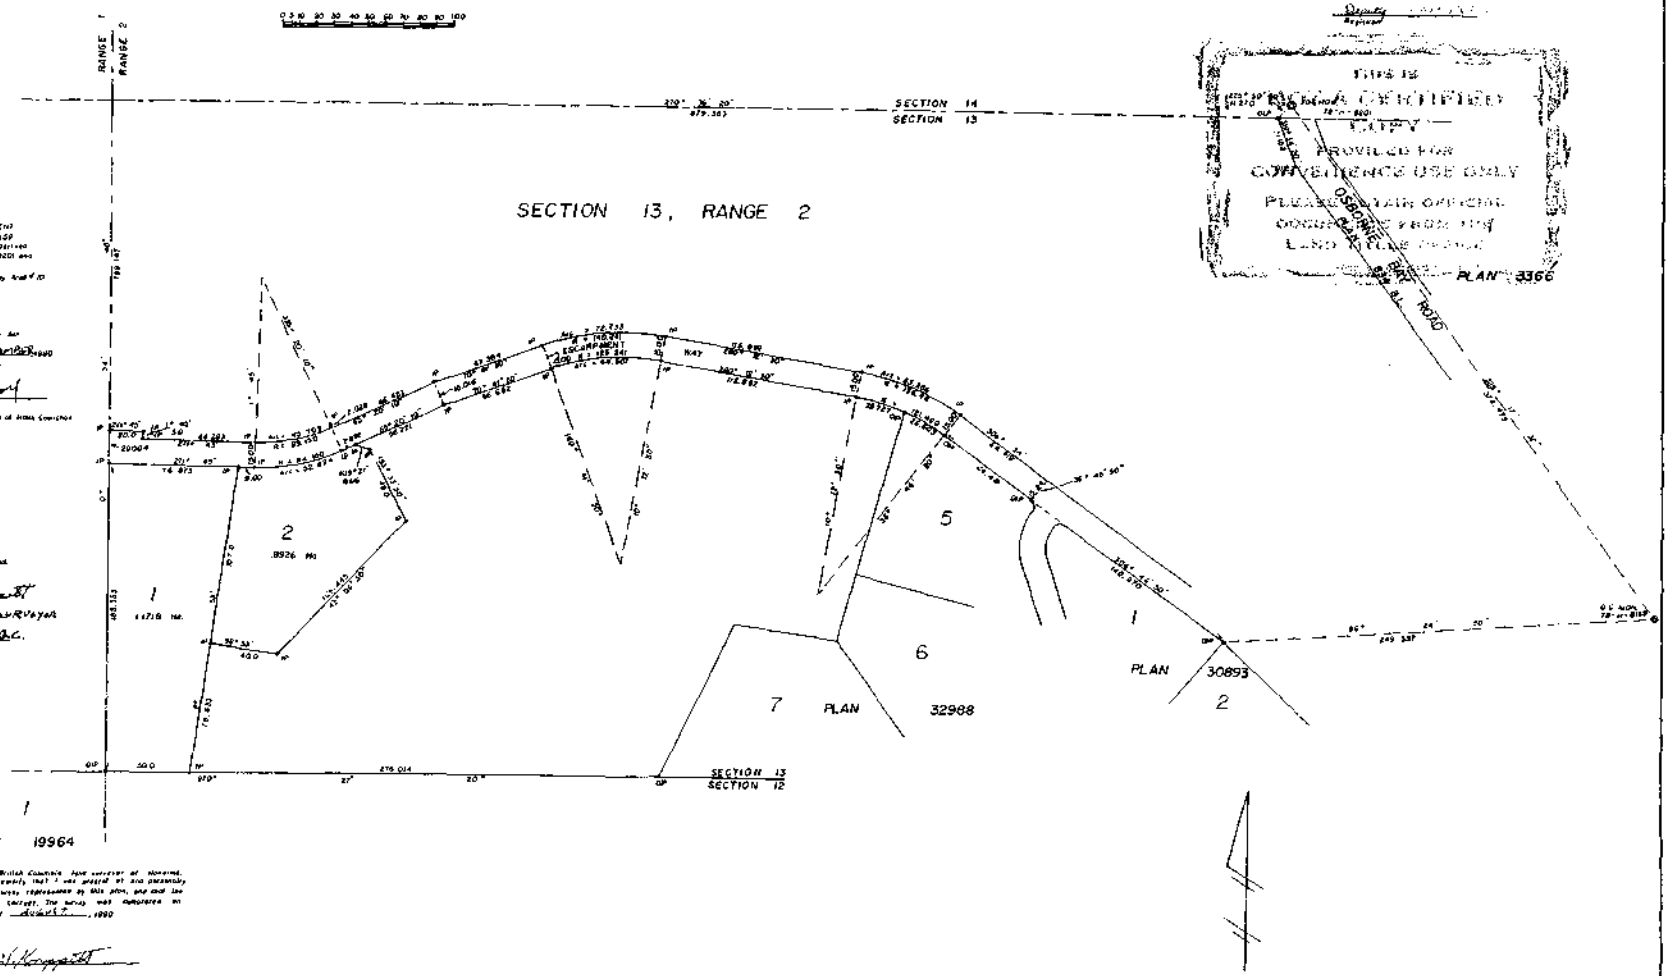

LEGEND

- IP denotes IRON POST set
- OP denotes WOOD POST found
- BP denotes BRASS PLUG found
- GC MON denotes CONTROL MONUMENTS NOS 79 - H - 8201 and 79 - H - 8159

Bearings are Grid Bearings and derived from Control Monuments 79-H-8201 and 79-H-8159

This Plan has no Final Integrated Survey Area and is U.T.M. Converted Coords. are approx.

Approved under the Land Title Act this 8th day of September 1990

Approving Officer
For Commission of the Office of Assistant Commissioner

REGISTERED OWNER

Owner Walter Gillespie

Witness

Occupation

Address

I, A. H. Kruger, a British Columbia land surveyor of Nanaimo, in British Columbia, hereby certify that I was present at and personally superintended the survey represented by this plan, and that the survey and plan are correct. The survey was completed on the 27 day of August, 1990

B.C.L.S.

FB: 695 FB: 16 P.126